



1. LINEA BOARD CLADDING
2. AXON SHEET CLADDING
3. C/BOND SHEET ROOFING
4. P/COATED JOINERY
5. 90x90 H3 PAINTED TIMBER POST
6. FACE BRICK CLADDING
7. C/BOND PANEL LIFT GARAGE DOOR

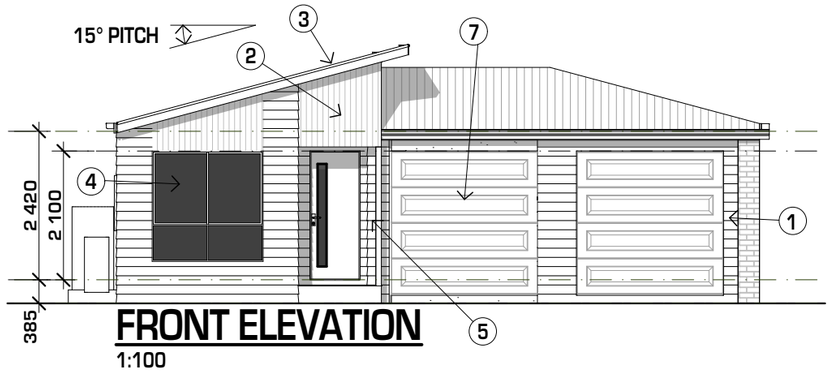

FRONT ELEVATION
1:100

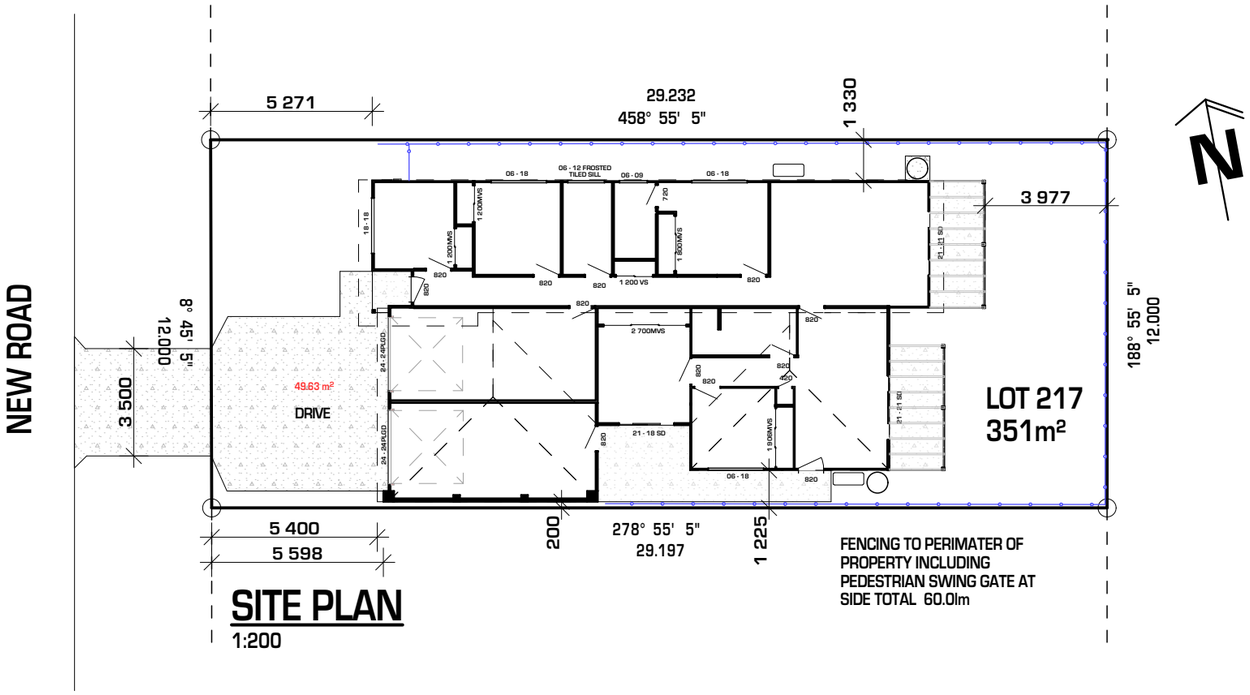

SITE PLAN
1:200

SALES PLAN

BOB TRASK GROUP

DISCLAIMER: ALL INFORMATION IS SUBJECT TO CHANGE IN LINE WITH LOCAL AUTHORITY REQUIREMENTS AND FURTHER DETAILED PLANNING. WHILST ALL CONSIDERATION HAS BEEN TAKEN IN THE PREPARATION OF THE INFORMATION CONTAINED ABOVE, NO RESPONSIBILITY IS ACCEPTED FOR ANY INADVERTENT ERROR OR OMISSION.
COPYRIGHT: THIS DRAWING IS PROTECTED BY COPYRIGHT AND IS THE PROPERTY OF B.T.G. PTY LTD. NO PART OF THIS DRAWING IS TO BE REPRODUCED IN any FORMAT AS IT WOULD BREACH THE COPYRIGHT ACT OF 1968.

OWNER:
OWNER:
BUILDER:
DATE: ___ /___ / 2021

The builder shall check and verify all dimensions and verify all errors and omissions to the Architect. Do not scale the drawings. Drawings shall not be used for construction purposes until issued by the Architect for construction.

NOTES:

BE AWARE:

SUBSTITUTION OF ANY STRUCTURAL MEMBERS, & OR VARIATIONS TO ANY PART OF THE DESIGN, WILL VOID ANY RESPONSIBILITIES OF THE BUILDING DESIGNER FOR THE STRUCTURAL INTEGRITY & PERFORMANCE OF THE BUILDING.

N.R.G. DEVELOPMENTS PTY LTD
QBCC. 15079909
401 SCARBOROUGH ROAD SCARBOROUGH 4020
0411486669
0 0.00

Client


Project Name
BTG 196 LIGHT-WEIGHT CLADDING
Facade
SKILLION ROOF
Version
V
Revision
R2 7-10-21
Lot Designation


LOT 217
LOT 217 NEW ROAD MORAYFIELD

Drawing Title:
SITE PLAN

Scale: as noted	Date: 7/10/2021
Status: SALES PLAN	Drawn By: NRG
Project No: ----	Drawing No.: 1 OF 2

Plot Date: 7/10/2021

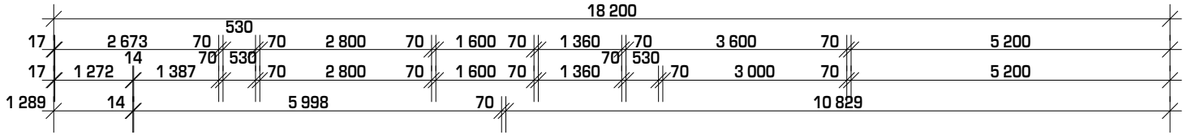

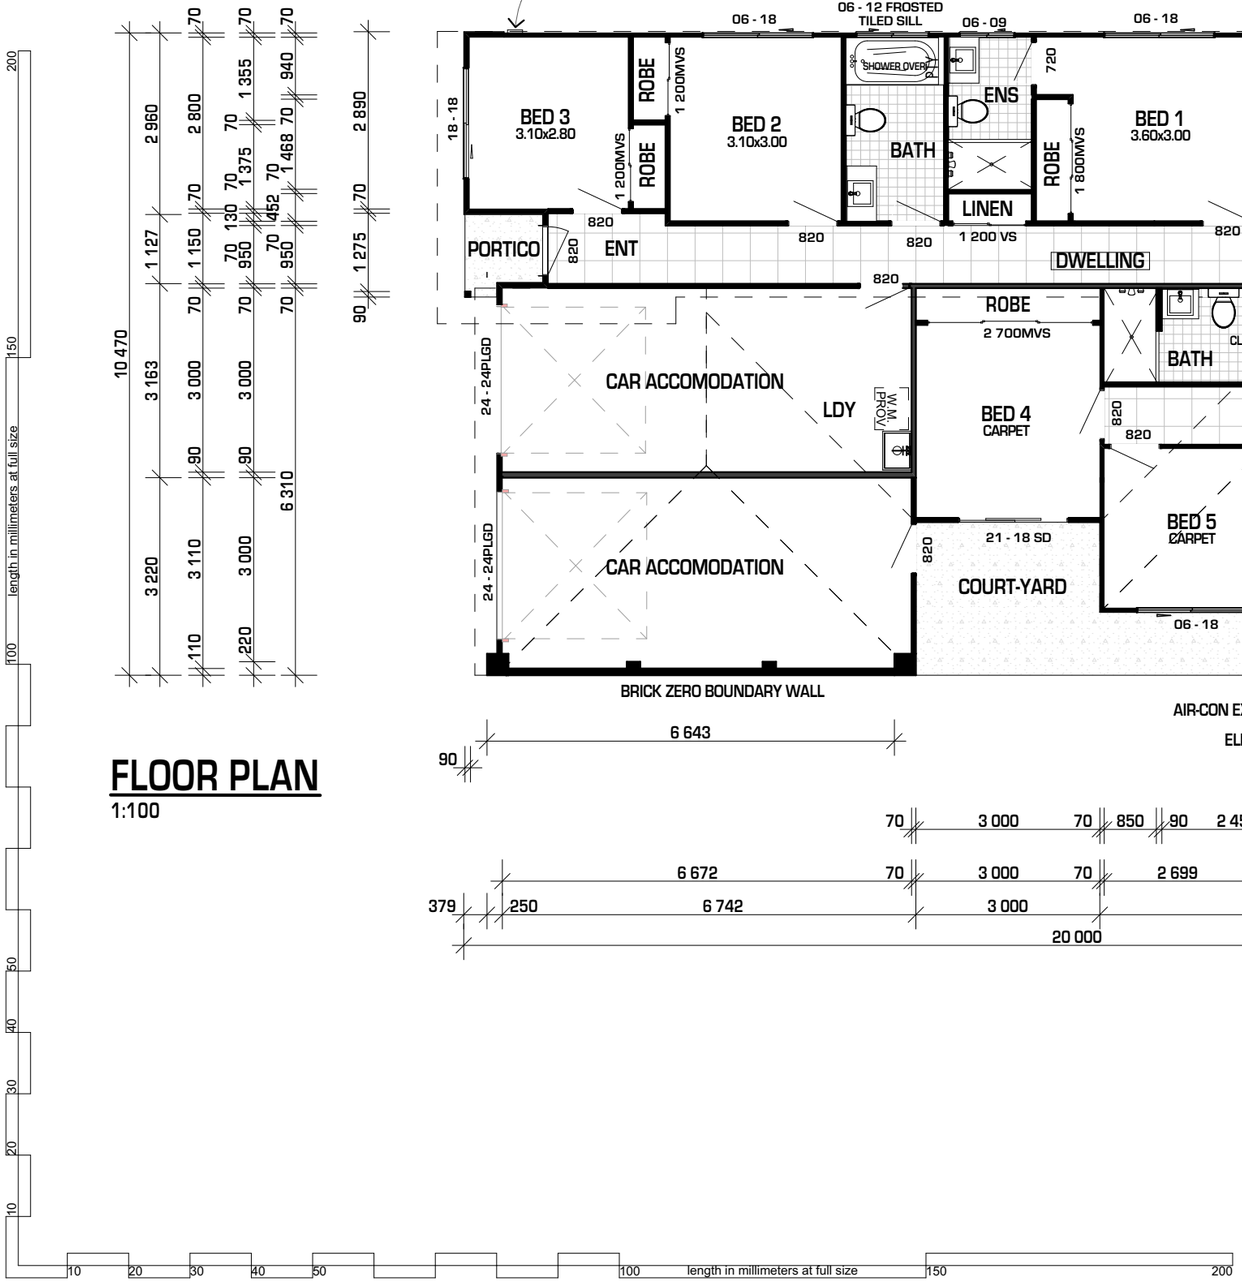

FLOOR PLAN

1:100

DWELLING

BILIDING AREA:	123.97m²
CAR ACCOM AREA:	43.52m²
PERGOLA CON AREA:	14.93m²
PORTICO AREA:	1.57m²
COURT-YARD AREA:	12.22m²
TOTAL AREA:	196.21m²

SALES PLAN

length in millimeters at full size

10 20 30 40 50 100 150 200

BOB TRASK GROUP

DISCLAIMER: ALL INFORMATION IS SUBJECT TO CHANGE IN LINE WITH LOCAL AUTHORITY REQUIREMENTS AND FURTHER DETAILED PLANNING. WHILST ALL CONSIDERATION HAS BEEN TAKEN IN THE PREPARATION OF THE INFORMATION CONTAINED ABOVE, NO RESPONSIBILITY IS ACCEPTED FOR ANY INADVERTENT ERROR OR OMISSION.
COPYRIGHT: THIS DRAWING IS PROTECTED BY COPYRIGHT AND IS THE PROPERTY OF B.T.G. PTY LTD. NO PART OF THIS DRAWING IS TO BE REPRODUCED IN ANY FORMAT AS IT WOULD BREACH THE COPYRIGHT ACT OF 1968.

OWNER:

OWNER:

BUILDER:

DATE: ___ /___ / 2021

The builder shall check and verify all dimensions and verify all errors and omissions to the Architect. Do not scale the drawings. Drawings shall not be used for construction purposes until issued by the Architect for construction.

NOTES:

BE AWARE:

SUBSTITUTION OF ANY STRUCTURAL MEMBERS, & OR VARIATIONS TO ANY PART OF THE DESIGN, WILL VOID ANY RESPONSIBILITIES OF THE BUILDING DESIGNER FOR THE STRUCTURAL INTEGRITY & PERFORMANCE OF THE BUILDING.

N.R.G. DEVELOPMENTS PTY LTD
QBCC: 15079909
401 SCARBOROUGH ROAD SCARBOROUGH 4020
0411488669
0 0.00

Client

Project Name
BTG 196 LIGHT-WEIGHT CLADDING

Facade
SKILLION ROOF

Version
V

Revision
R2 7-10-21

Lot Designation

LOT 217
LOT 217 NEW ROAD MORAYFIELD

Drawing Title:
FLOOR PLAN

Scale: as noted	Date: 7/10/2021
Status: SALES PLAN	Drawn By: NRG
Project No: ----	Drawing No.: 2 OF 2

Plot Date: 7/10/2021